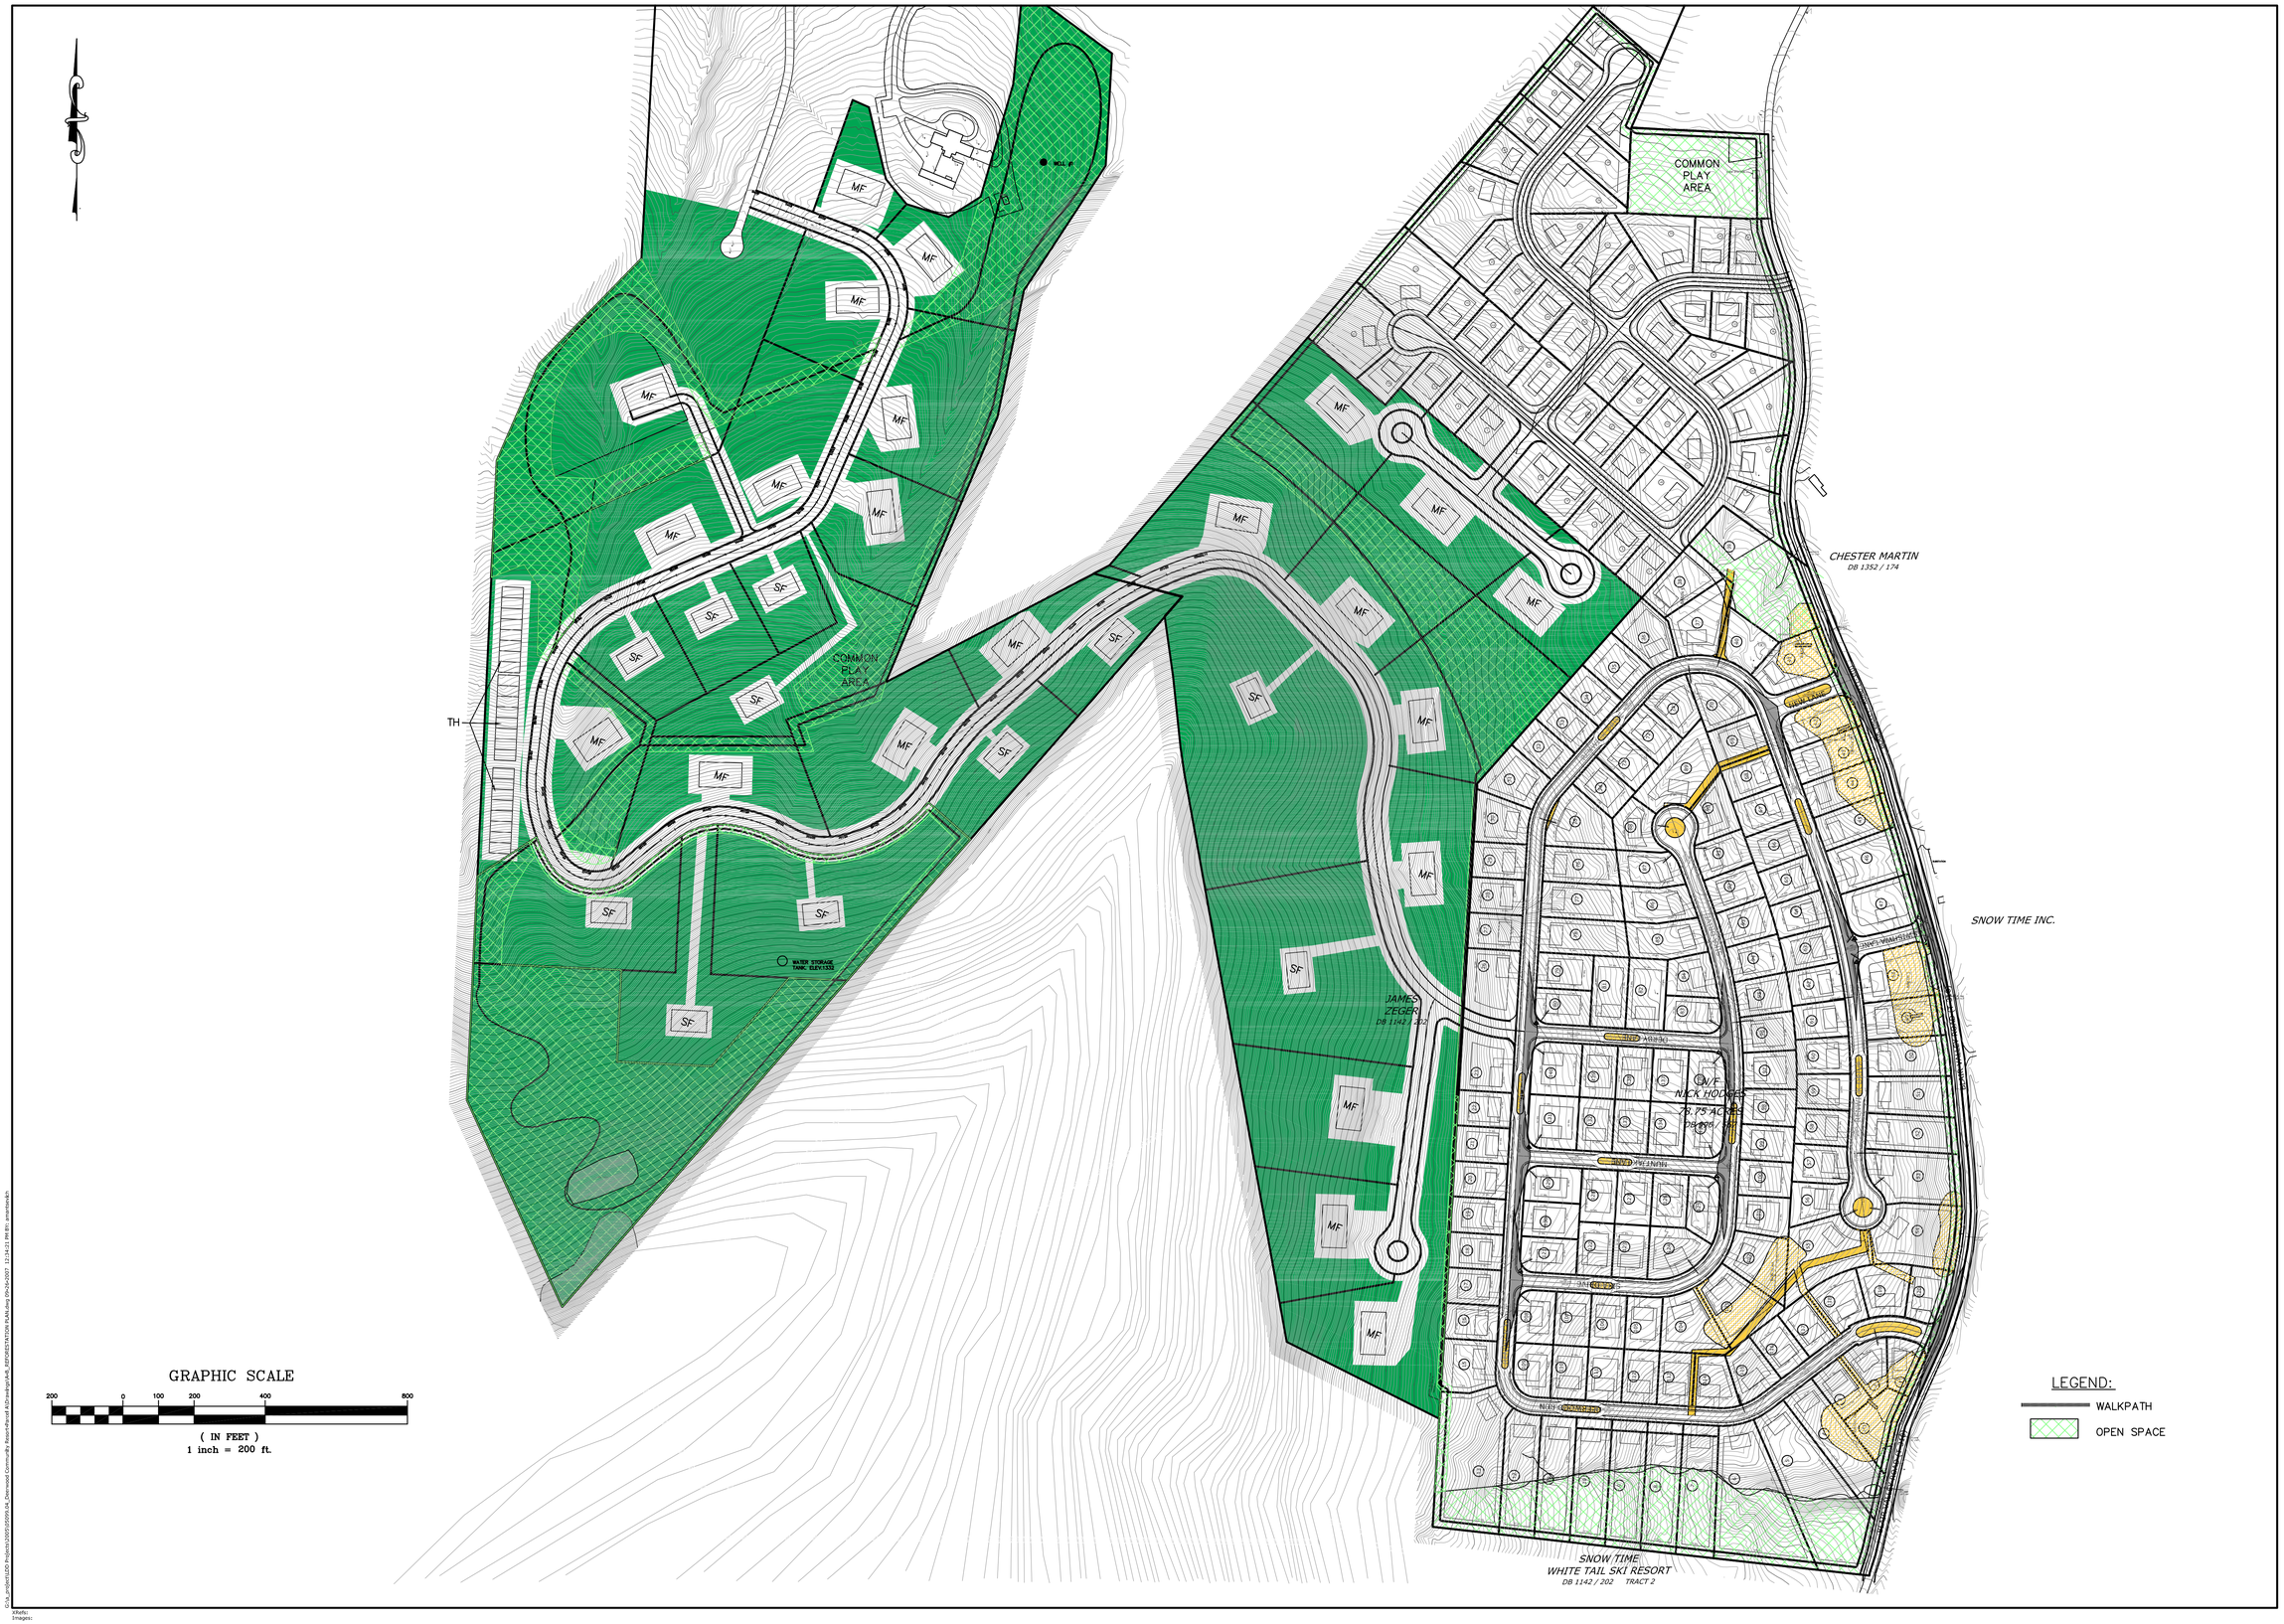

CEDG ENGINEERS
5000 Ritter Road, Suite 203
Mechanicsburg, PA 17055
Tel (717) 691-8050
Fax (717) 691-8055
Mechanicsburg, PA - Ebensburg, PA
King of Prussia, PA - Hagerstown, MD
www.CEDG.net

REVISIONS

No.	Date	Description

DEERWOOD COMMUNITY RESORT

MONTGOMERY TOWNSHIP, FRANKLIN COUNTY, PENNSYLVANIA
FOR
NICK HODGES
Street, City, State xxxxx

Project No:	05099
Date:	7/02/07
Project Manager:	TNS
Design By:	TNS
Drawn By:	SPR
Drawing Scale:	AS SHOWN

CAD File: A-B_REFORESTATION PLAN.dw

Drawing Title
SITE PLAN
PARCELS A-B-C

Sheet No.
1 of 1